



Architectural floor plan of the Scuola Elementare "G. Pitre". The plan shows a central gymnasium (PALESTRA) labeled "NON OGGETTO DI INTERVENTO". To the left of the gymnasium are several classrooms (AULA) and a staircase. To the right are more classrooms, a staircase, and a large rectangular area labeled "VASCA INTERRATA". The plan includes numerous dimensions and room labels such as "W.C.", "Doccia", "SPOGLIATOIO", "CALDAIA", and "DEP.". The overall layout is rectangular with various internal divisions and corridors.

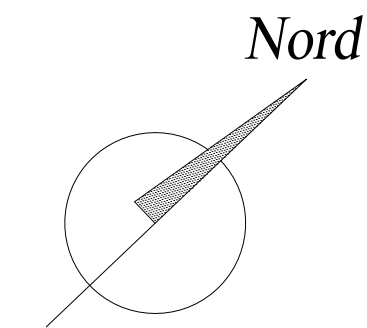

 SOLAIO IN LATEROCEMENTO ESISTENTE SP. cm 25+5

 CORDOLO A SEZIONE "ELLE" 130x65x10 mm + PIATTO 130x10mm IN ACCIAIO S275, COLLEGATO AI SETTI MEDIANTE BARRE PASSANTI M10 DI CLASSE 6.8, DISPOSTE AD INTERASSE DI 1.00 m

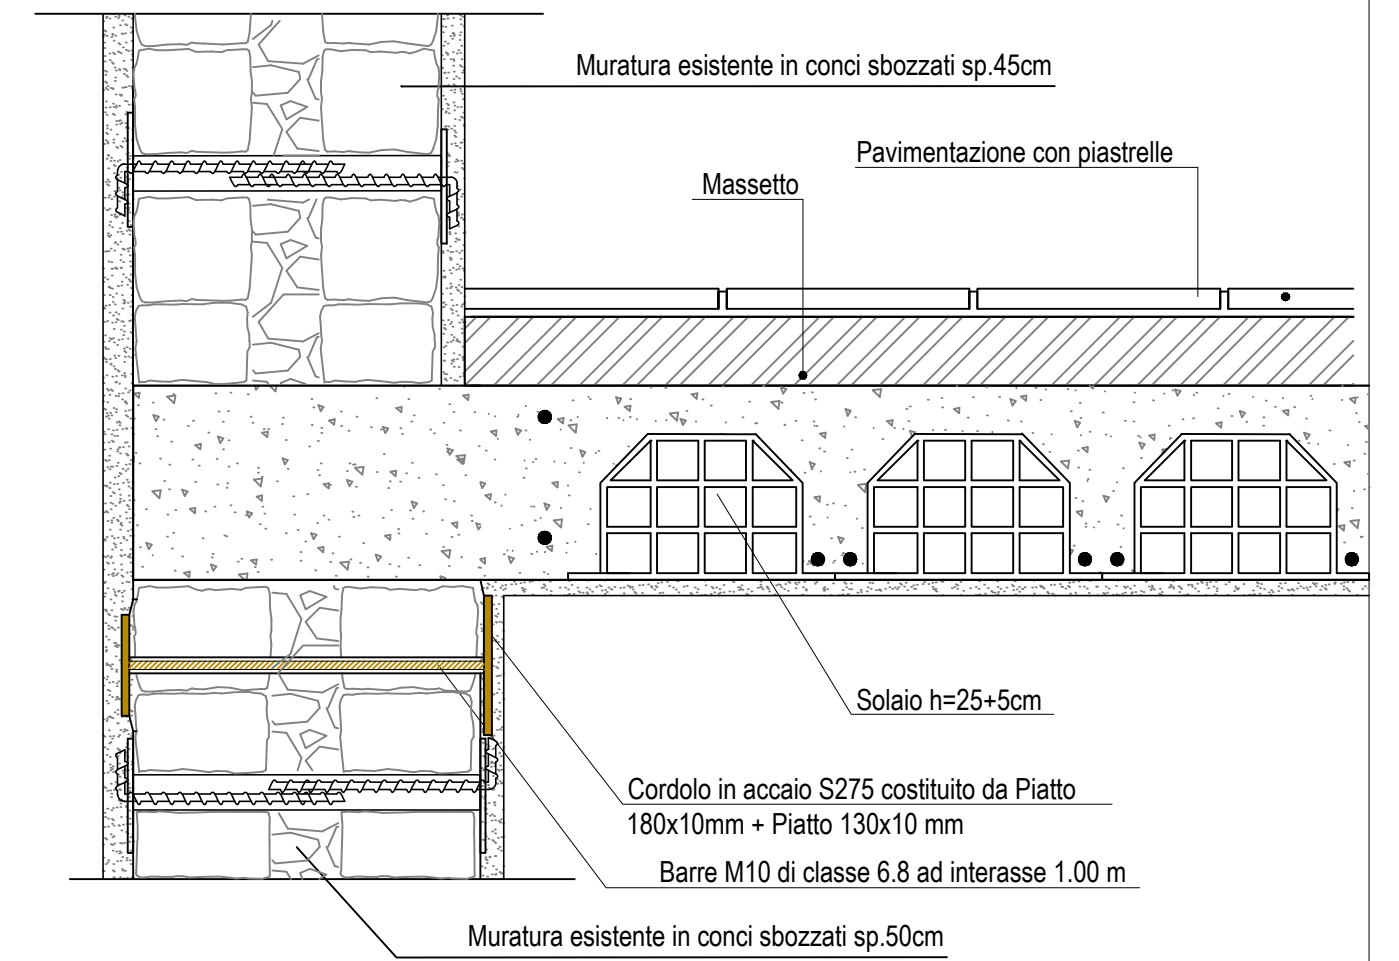

Particolare cordolo in acciaio scala 1:10

ARCHINGEO
PROJECT & CONSULTING



Lavori di miglioramento sismico dell'edificio sede della scuola media E. De Cillis in Via Rapisardi n.25, ai sensi dell'OPCM 293, attuazione dell'art. 11 del D.L. 28/04/2009 n. 39 convertito con modificazioni della legge 24/06/2009 n.77

Comune di Rosolini

Pianta Impalcato Fondazioni

TAV. N°
05 Rev.01

Dott. Ing. CORRADO CALVO



DATA	SCALA
06/2025	01/100

La riproduzione, la pubblicazione e la distribuzione, totale o parziale, di quanto contenuto in questo documento sono espressamente vietate in assenza di autorizzazione scritta.

PIANTA PIANO TERRA - Scala 1:100